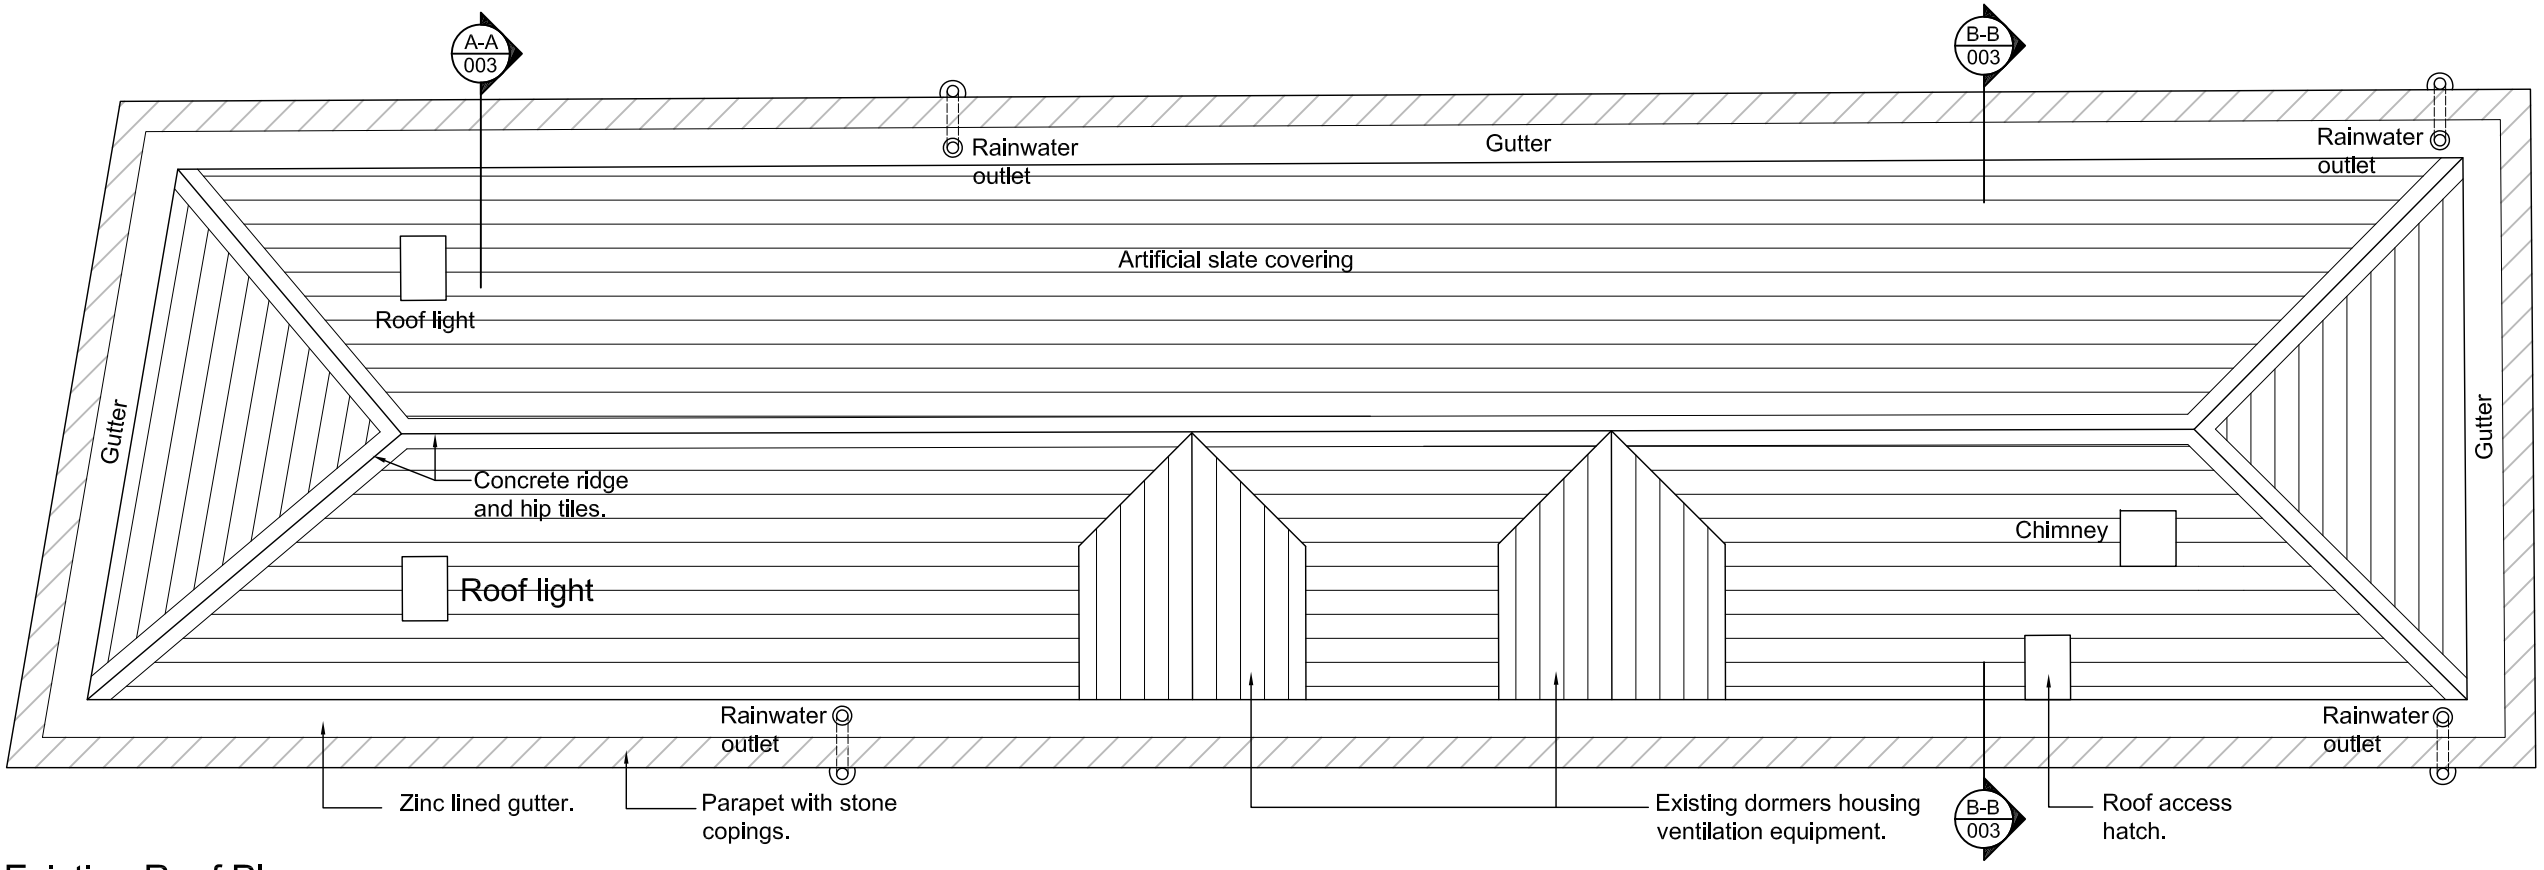

Existing Roof Plan

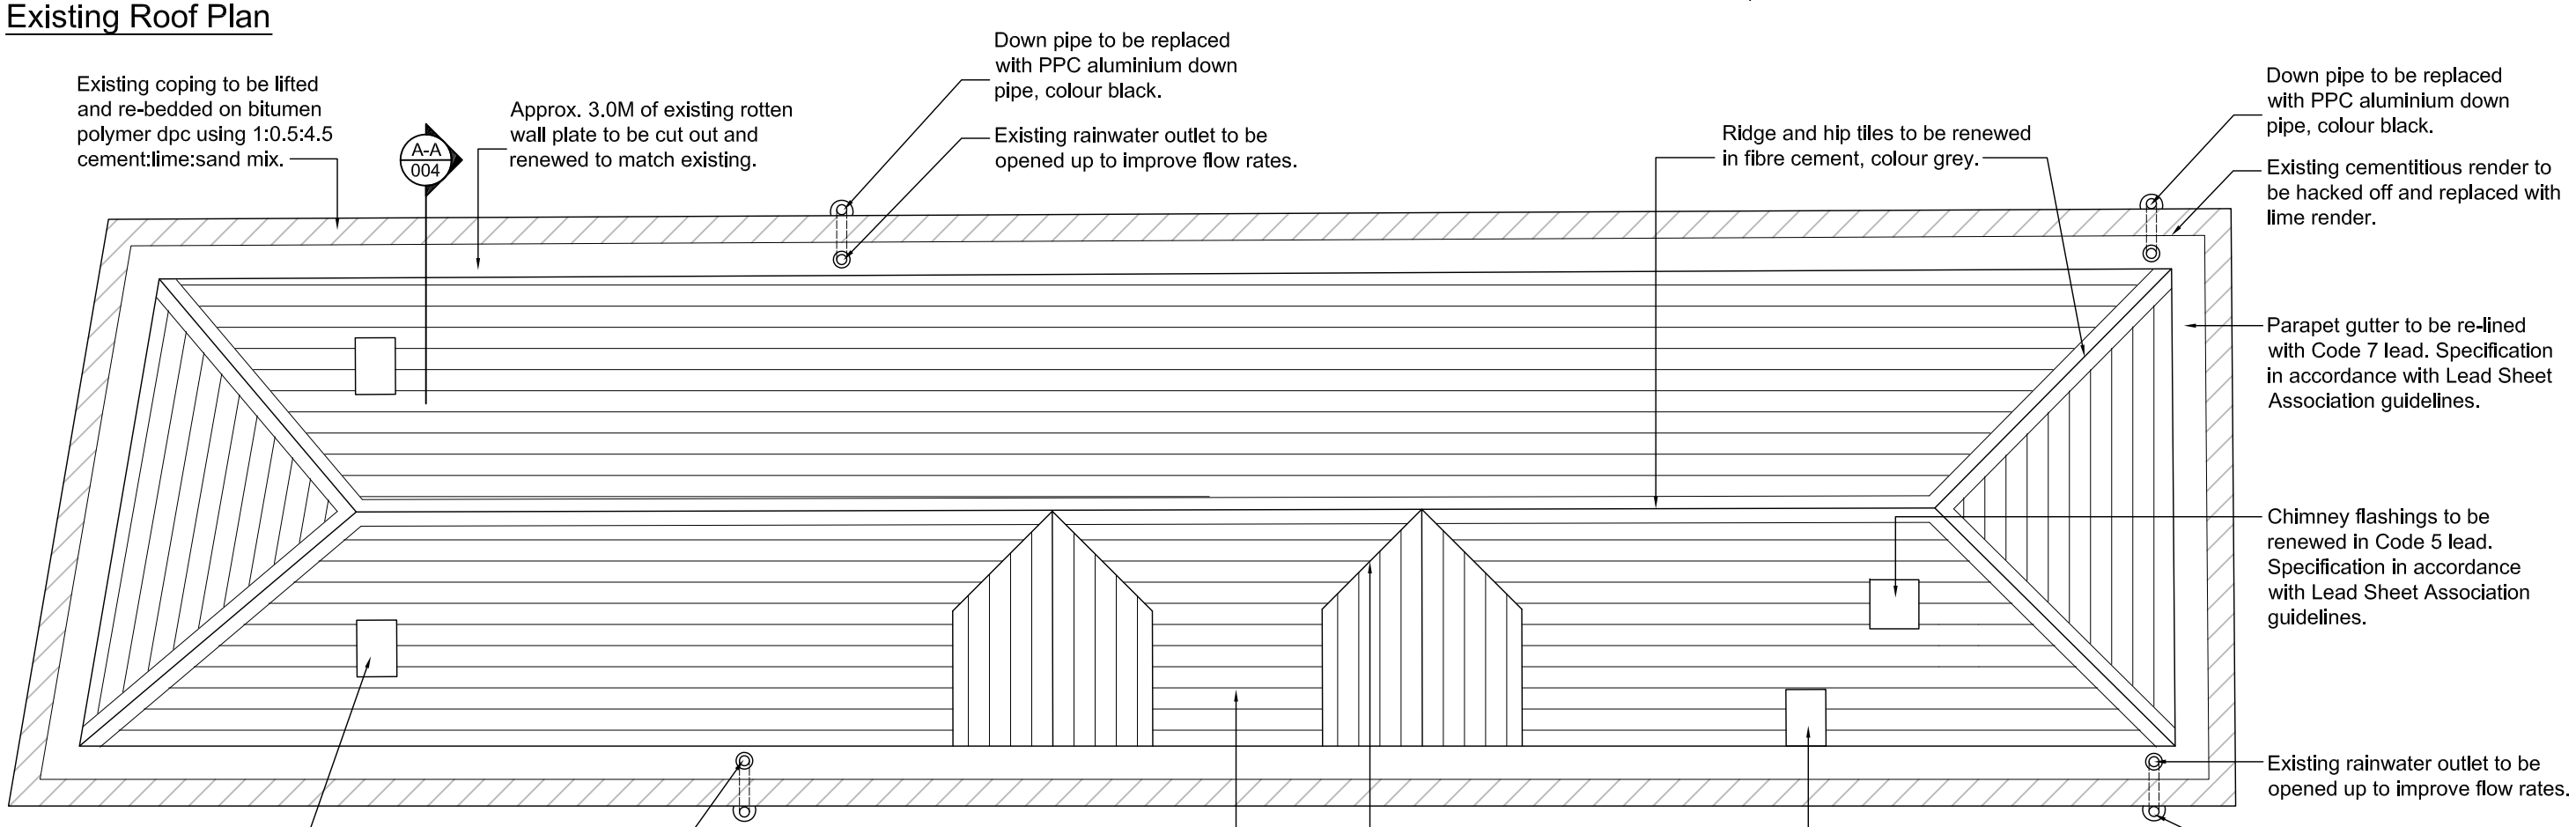

Proposed Roof Plan

Disclaimer

This drawing should not be scaled.

The contractor is to check all dimensions on site and inform the contract administrator/project manager of any discrepancies.

All work is to comply in every aspect with the Building Regulations, Codes of Practice and British Standards.

This drawing is to be read in conjunction with all other contract drawings and specifications.

This drawing is copyrighted and must not be reproduced in any format or disclosed to any third party without the written consent of Tuffin Ferraby Taylor LLP.

CLIENT Christchurch Studios
PROJECT 38 Portland Street, Bristol
DRAWING Existing And Proposed Roof Plans

DRAWN PDM
SCALE @ A3 1-100
DATE Aug' 2012

PROJECT No. 23001
DRAWING No. 002
REV

TFTI
Tuffin Ferraby Taylor LLP

rev date details by